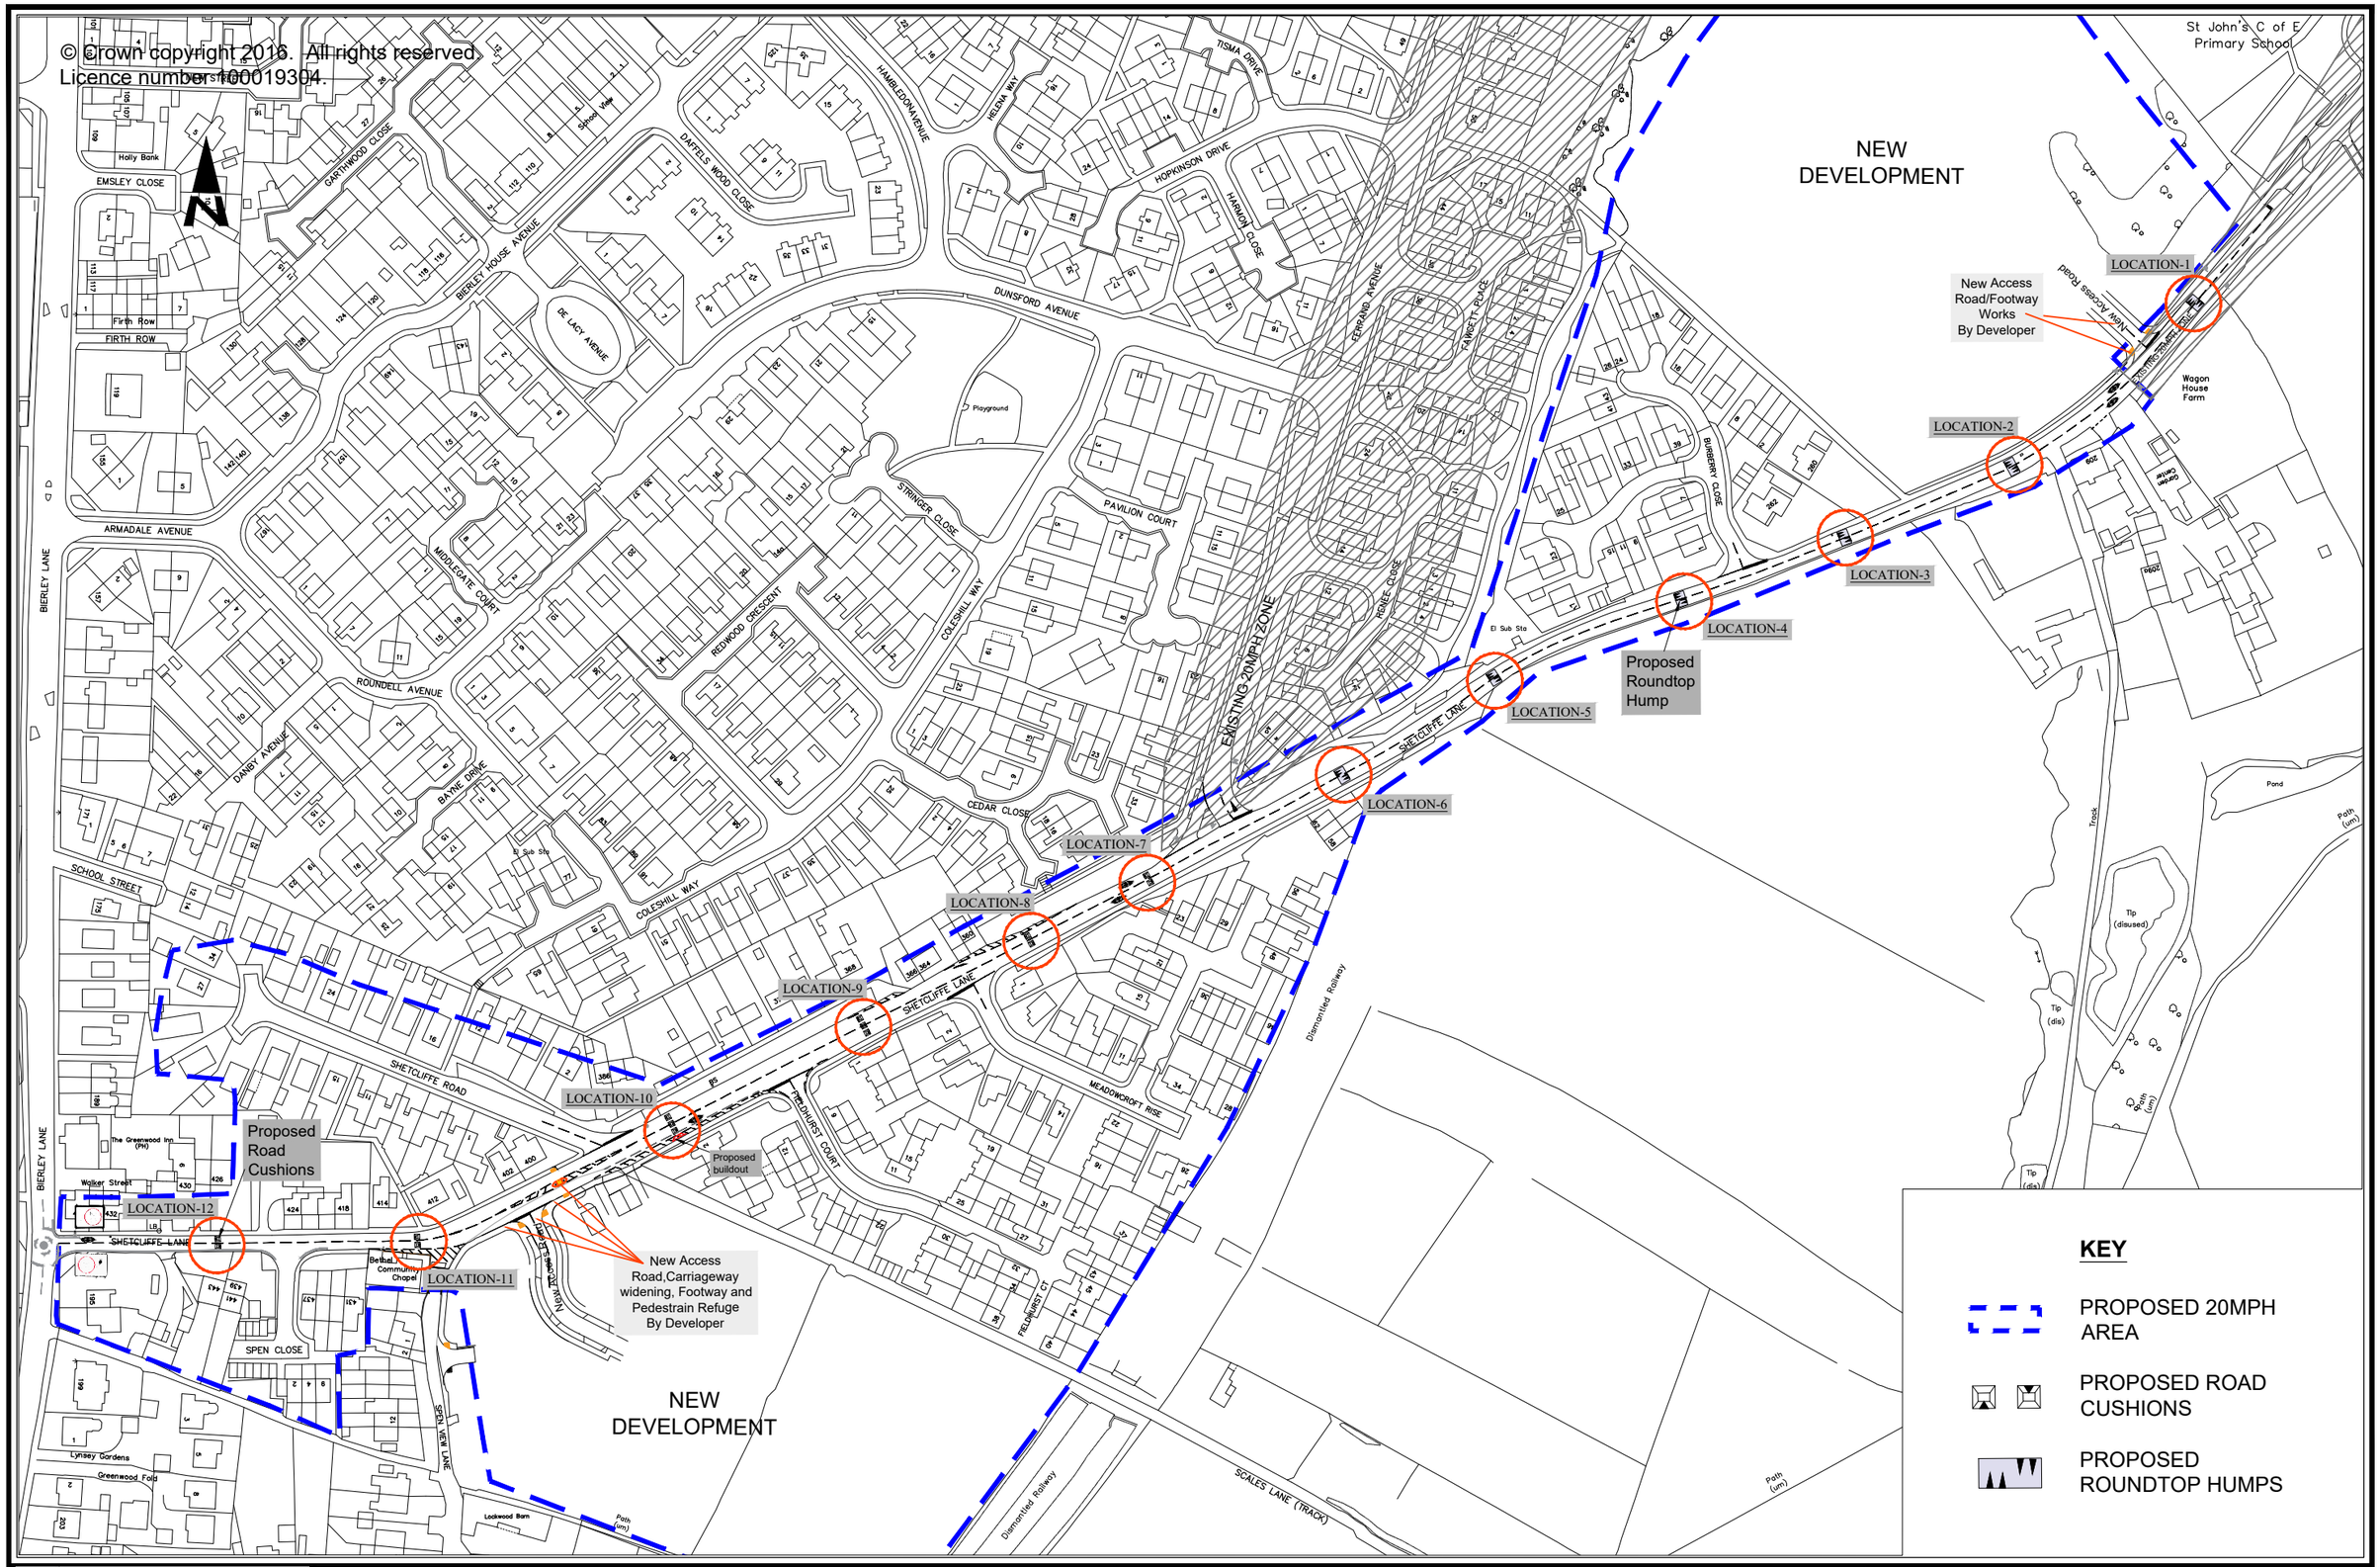

City of BRADFORD METROPOLITAN DISTRICT COUNCIL

Department of Place
Strategic Director: David Shepherd

Design Office
Planning, Transportation & Highways Service
Traffic & Highways Unit
4th Floor
Britannia House
Hall Ings
Bradford
BD1 1HX

Project
SHETCLIFE LANE
PROPOSED 20MPH ZONE AND TRAFFIC CALMING

Client
Bradford South Area Committee

A	Original	AM	17.01.23
	Revision	Inits	Date

Design	Drawn	Checked	Released
AM	AM	AS	AM

Scale(s) @ A3	Approved	Date
NTS	AS	Feb 23

Engineer to Contract
Richard Gelder B.Eng(Hons), I.Eng, MICE

Drawing Title
CONSULTATION PLAN

Drawing No.
HS/TRSS/105469/CON-1A