LIMITED WAITING PARKING BAYS OBSTRUCT FREE-FLOWING TRAFFIC

PROPOSED TRAFFIC REGULATION ORDER ON THE EASTERN KERBLINE OF NORTH STREET BETWEEN HIGH STREET AND CAVENDISH STREET TO BE: 'NO WATING AT ANY TIME' AND 'NO LOADING MON-SAT Midday-6pm'.

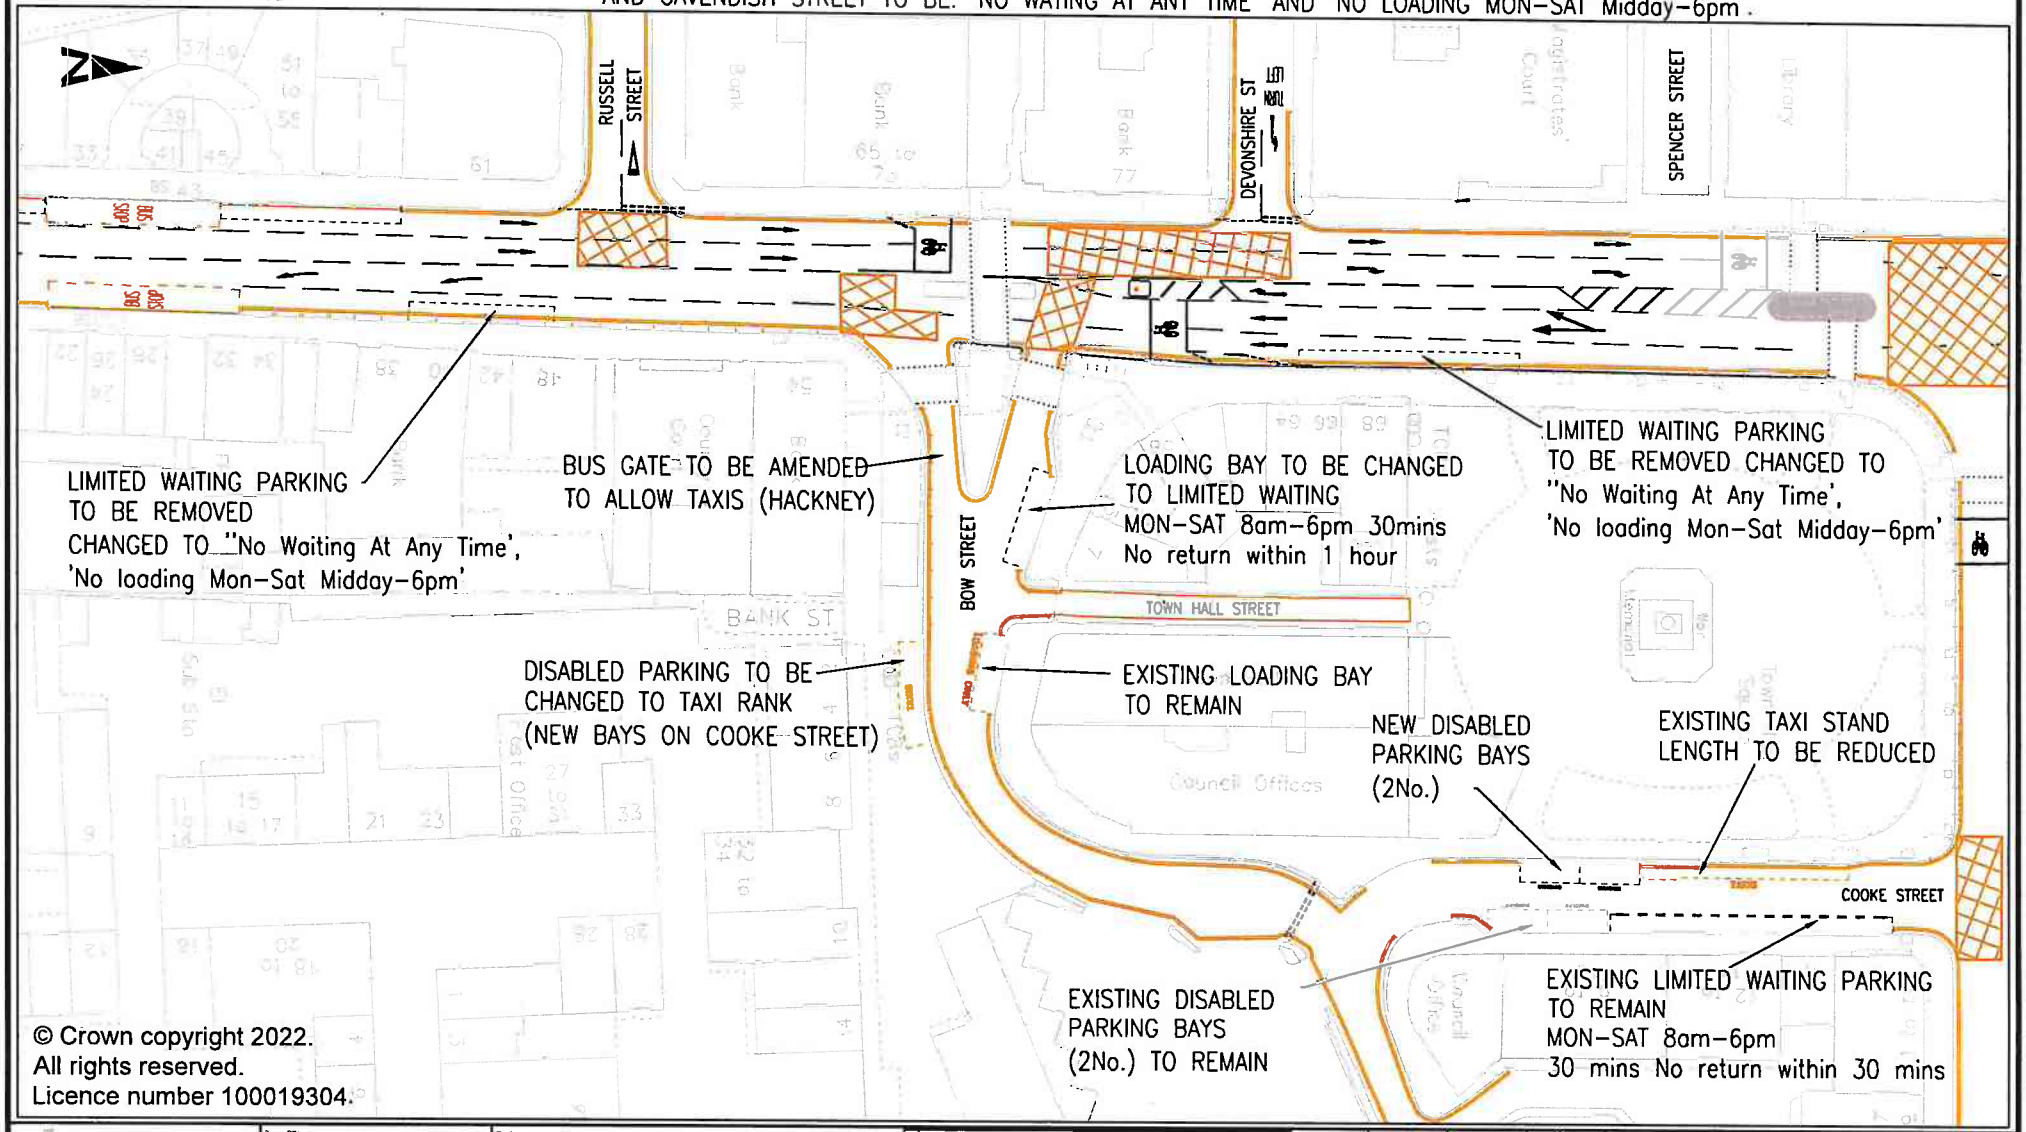

© Crown copyright 2022.
All rights reserved.
Licence number 100019304.

City of BRADFORD METROPOLITAN DISTRICT COUNCIL
Department of Place
Strategic Director (interim): Alan Lunt

Design Office: Planning, Transportation & Highways Service
Traffic & Highways North
Block 3 - Stockbridge Depot
Royd Ings Avenue
Keighley
BD21 4BX

Project: KEIGHLEY TOWN CENTRE TRAFFIC MANAGMENT MEASURES

Client:

Revision	Initials	Date
A Original	AS	29.09.22

Design	Drawn	Checked	Released
AS	AS	CH	AS

Scale(s) @ A4: NTS | Approved: CH | Date: SEP 2022

Engineer to Contract: Richard Gelder B.Eng(Hons), I.Eng, MICE

Drawing Title: NORTH STREET VARIOUS TROS

Drawing No.: THN/101986/NS/CON-1A