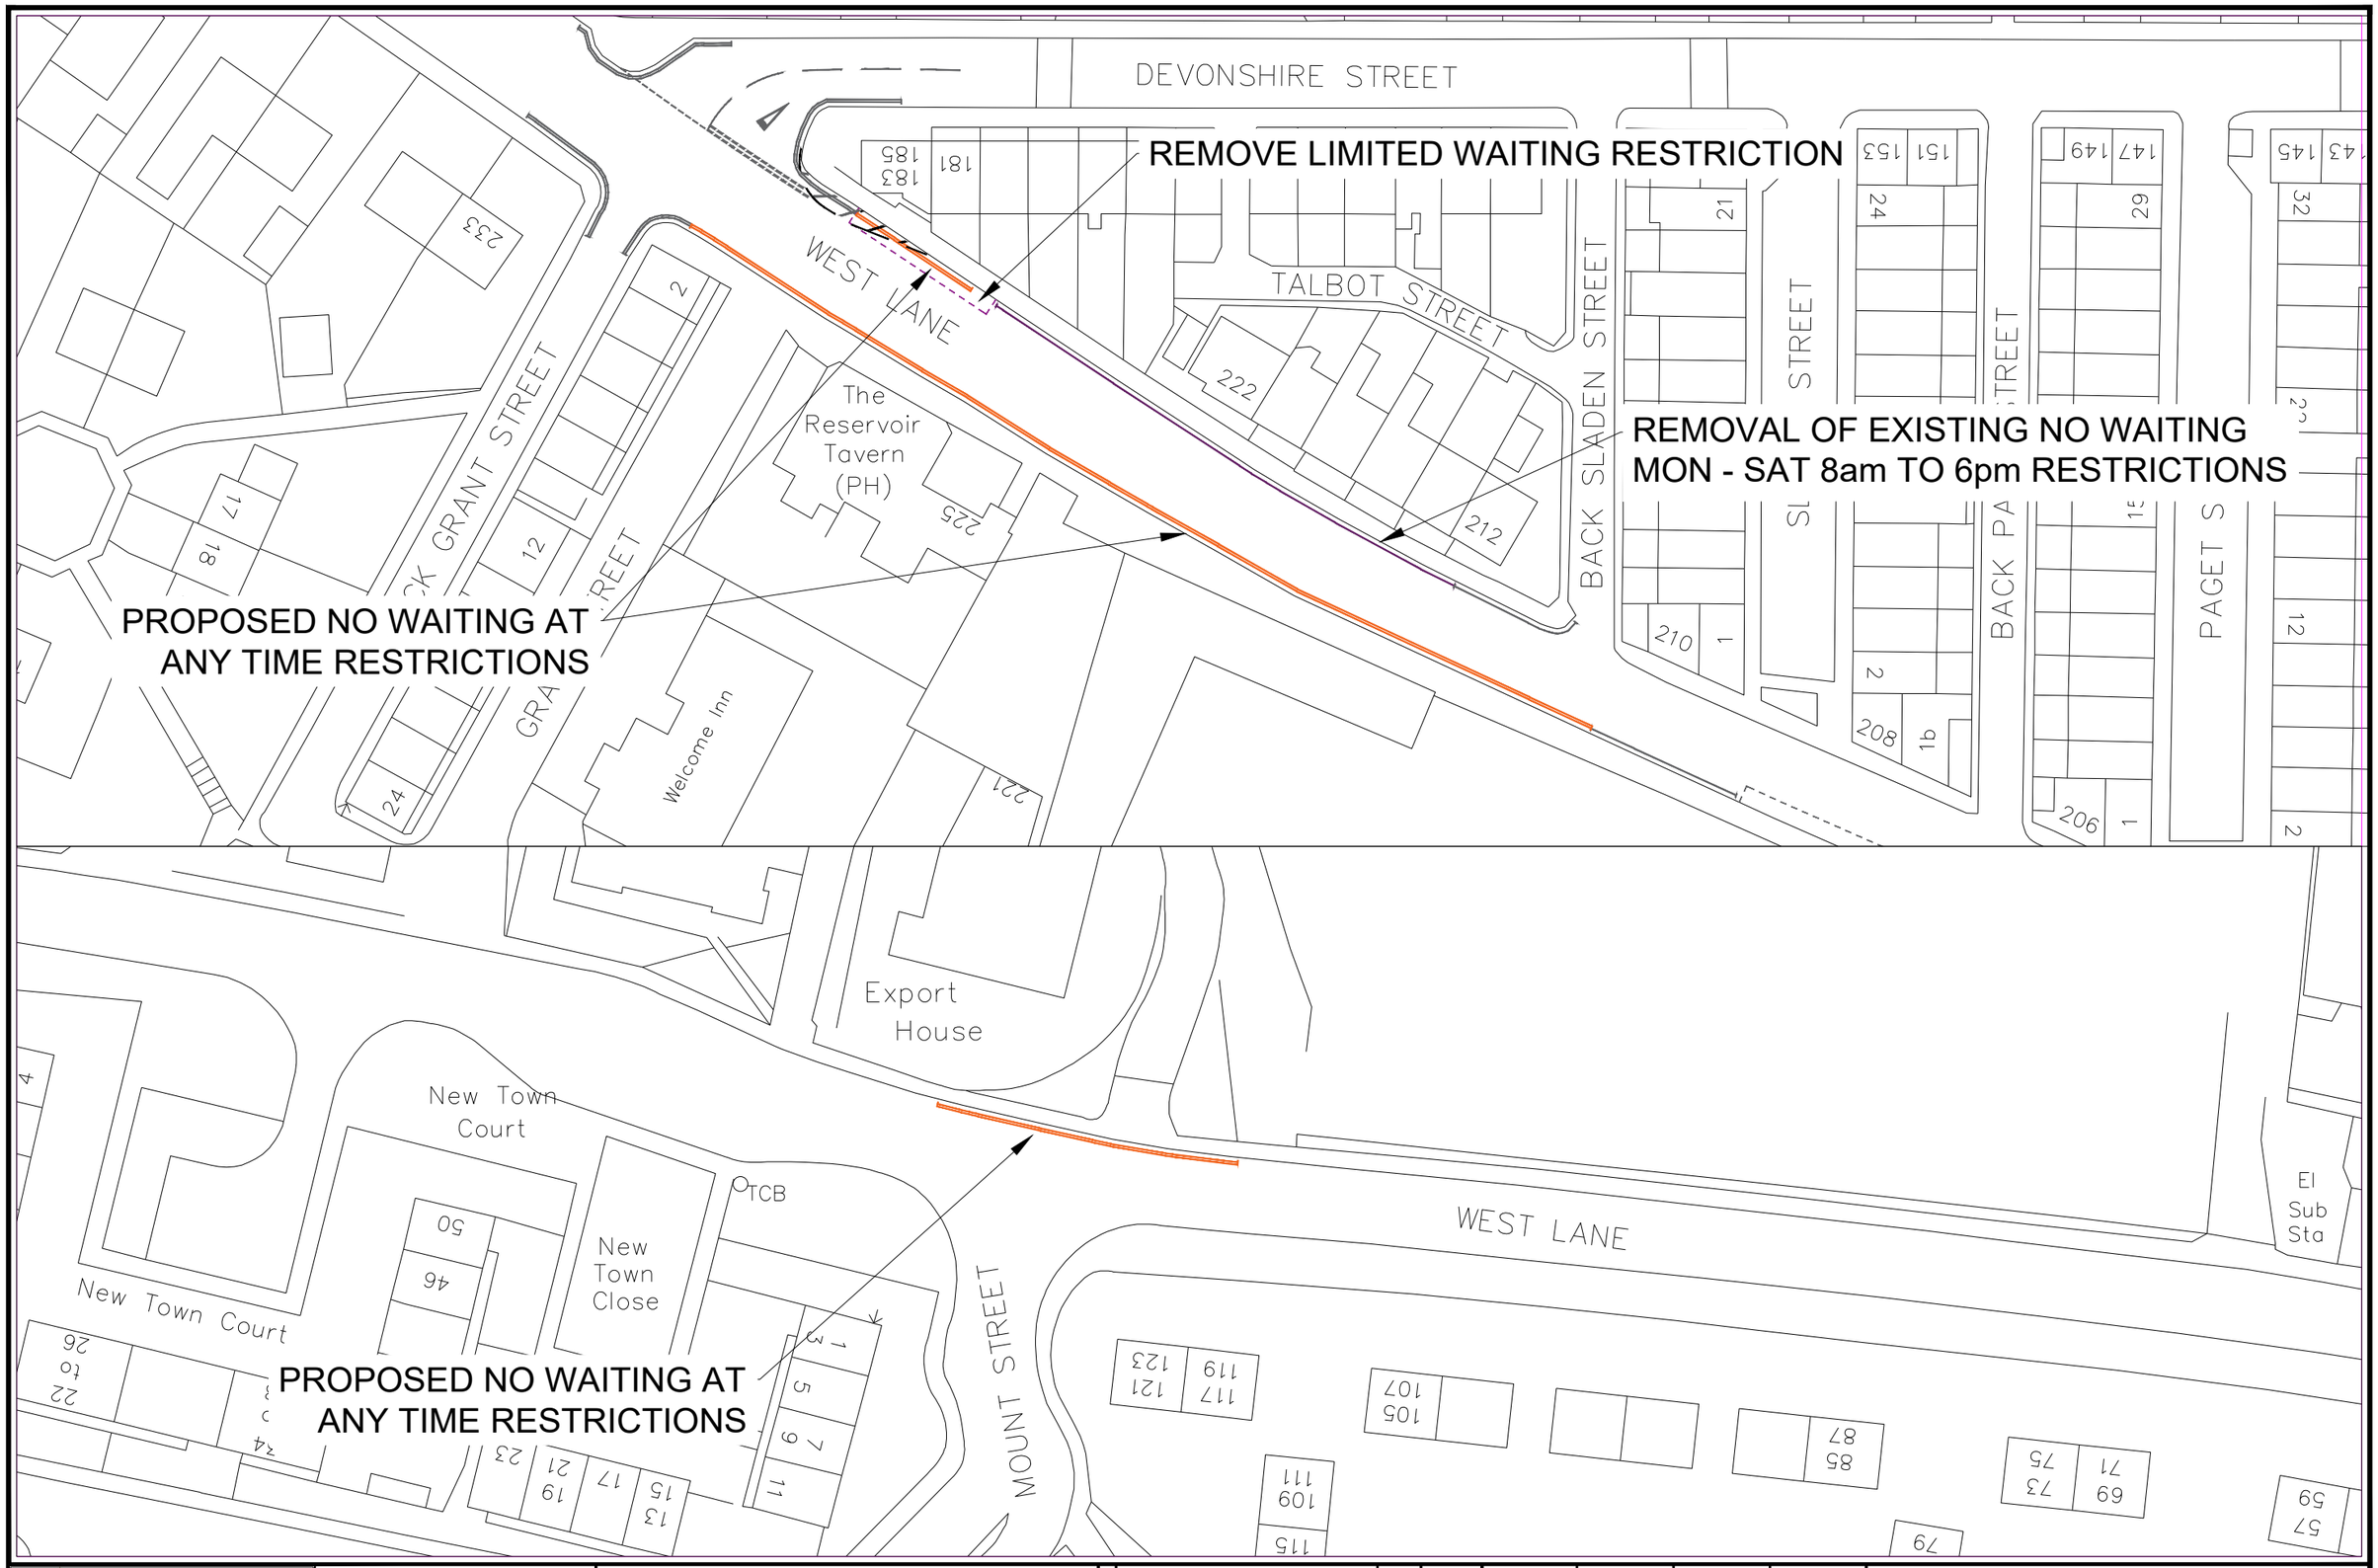

City of BRADFORD METROPOLITAN DISTRICT COUNCIL

Department of Place
Strategic Director: David Shepherd

Design Office
Planning, Transportation & Highways Service
Traffic & Highways North
Block 3 - Stockbridge Depot
Royd Ings Avenue
Keighley
BD21 4BX

Project: WEST LANE, KEIGHLEY

Client:

	Revision	Inits	Date
A	Original	CJH	03.10.23

Design	Drawn	Checked	Released
CJH	CJH	CJH	CJH

Scale(s) @ A3	Approved	Date
NTS	CJH	OCT 23

Engineer to Contract: Richard Gelder B.Eng(Hons), I.Eng, MICE

Drawing Title: PROPOSED CHANGE IN NO WAITING RESTRICTIONS

Drawing No.: P/HS/THN/105647/3I/CON-1A