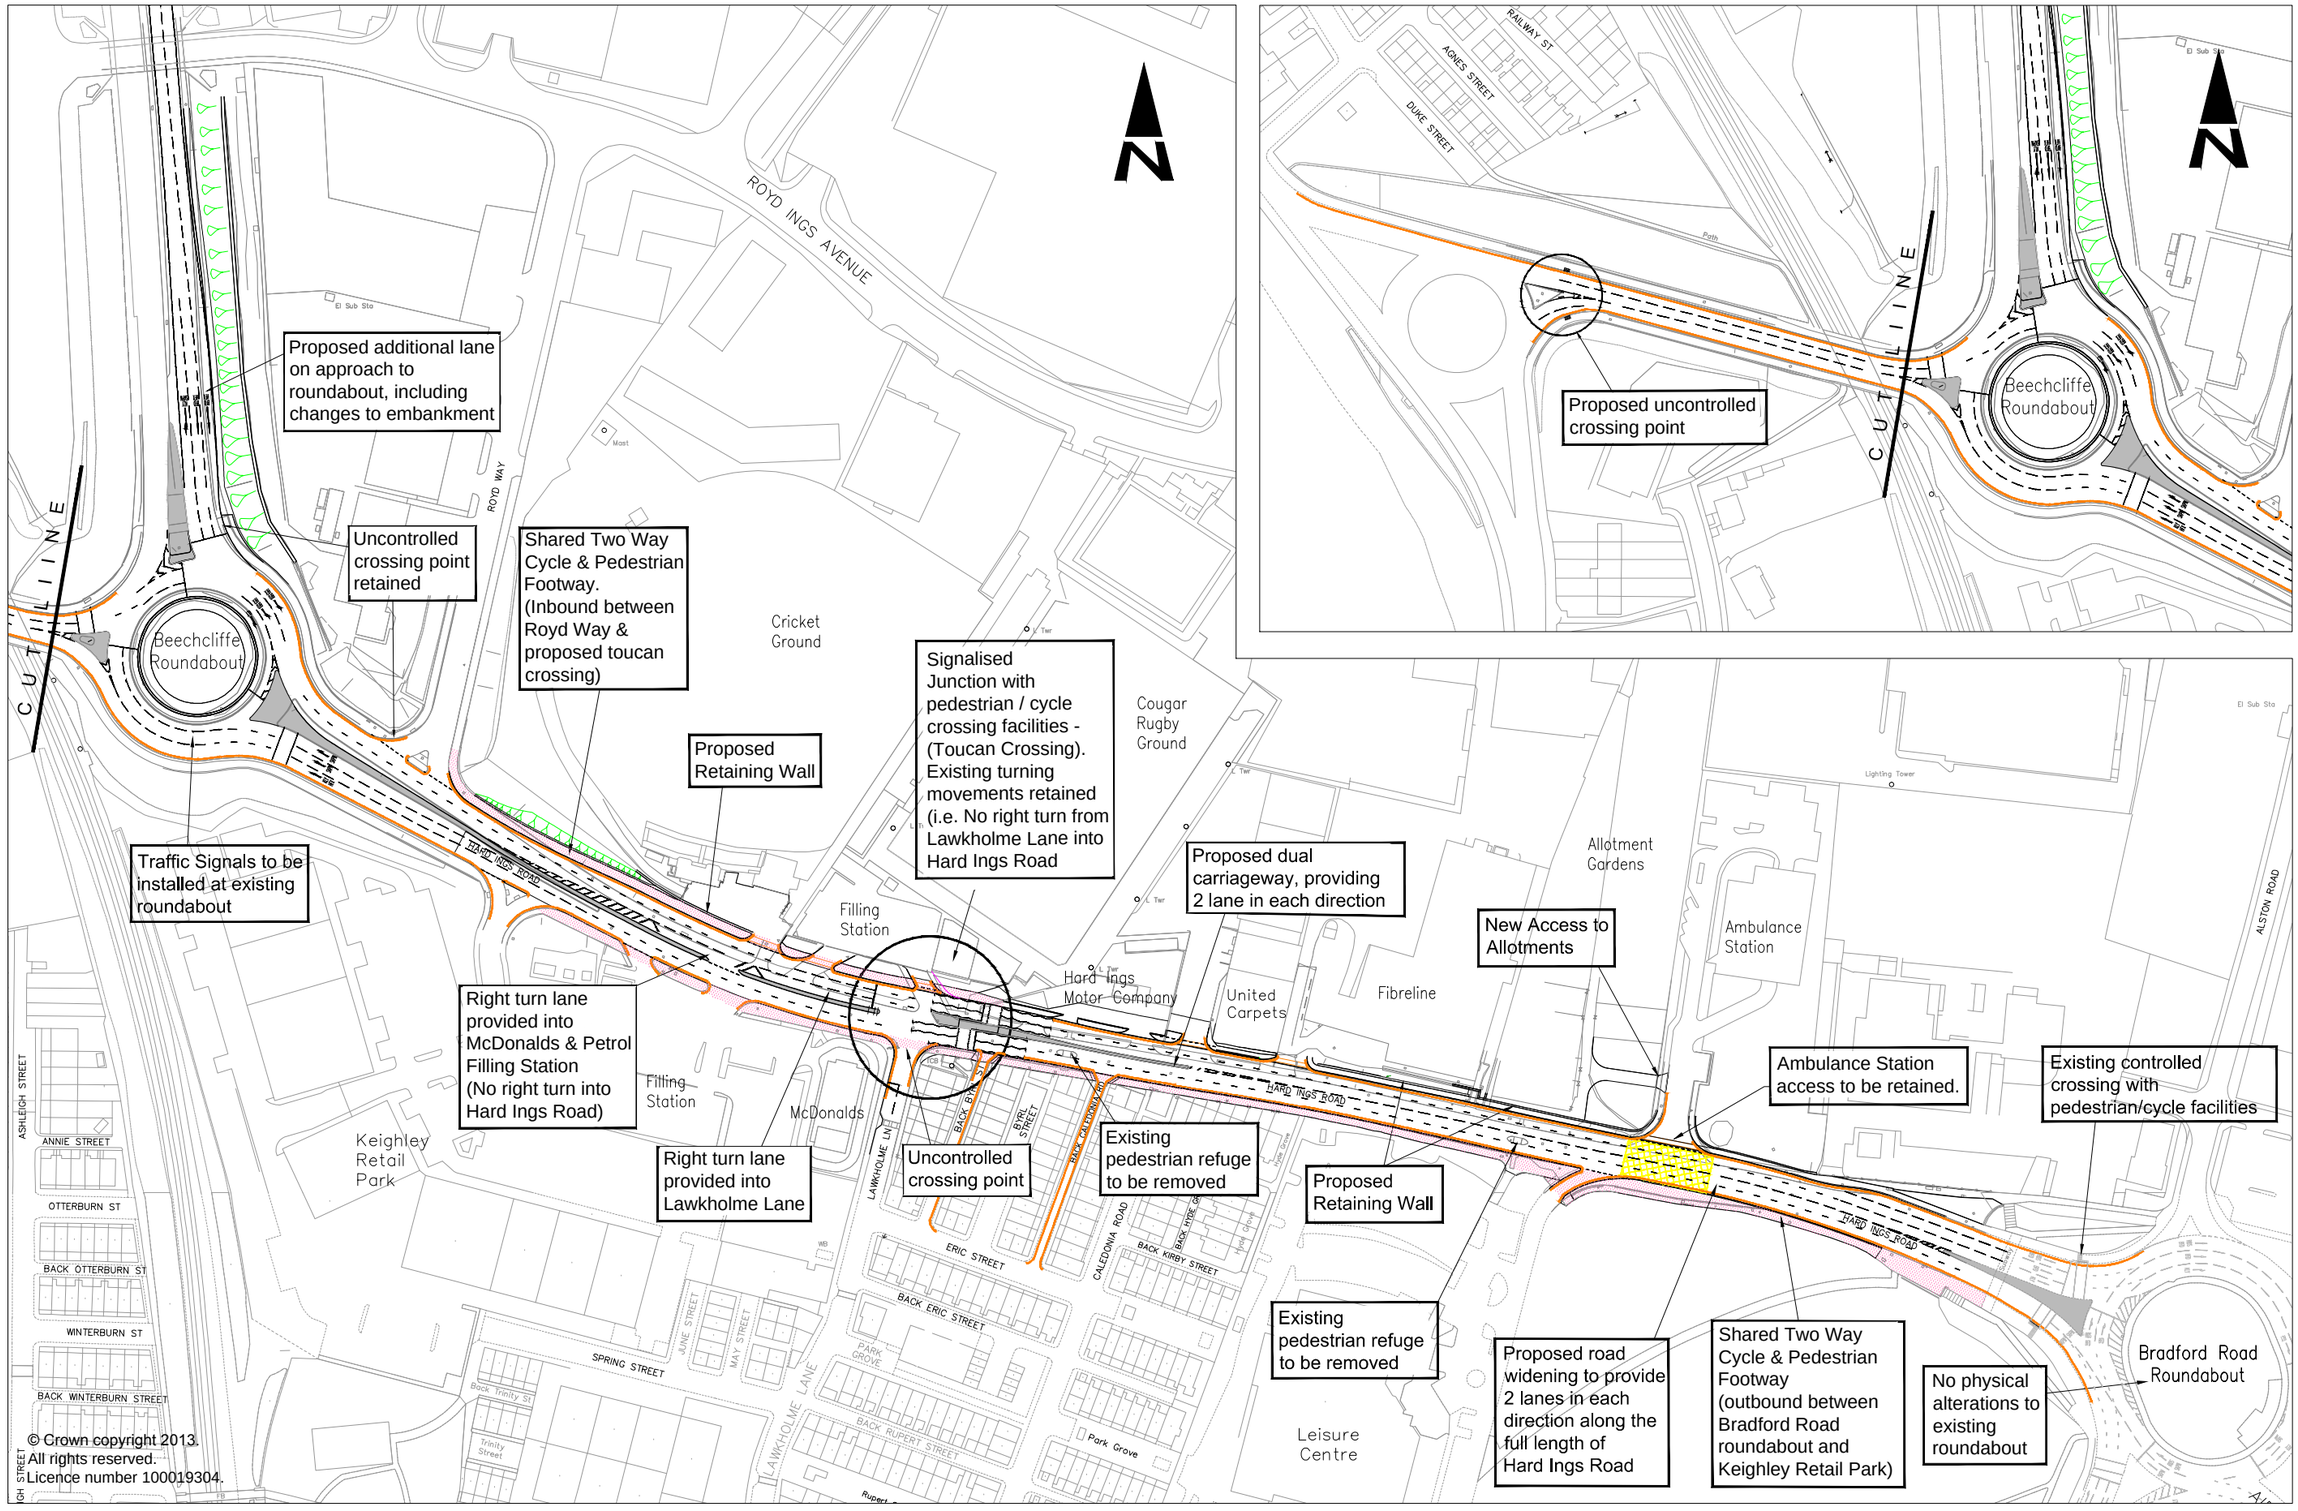

© Crown copyright 2013.
All rights reserved.
Licence number 100019304.

City of Bradford MDC www.bradford.gov.uk Department of Regeneration Strategic Director: Mike Cowlam BA (Hons) Town and Country Planning, Dip M, Dip EPP	Design Office Transportation and Highways Service Highways Design Unit 4th Floor Britannia House Hall Ings Bradford BD1 1HX	Project HARD INGS ROAD IMPROVEMENTS				Design SA / Drawn SA / Checked CEY / Released	Drawing Title CONSULTATION PLAN
		Client	A	Original	SA 23.08.16	Scale(s) @ A3 1:2000 / Approved / Date 08/16	Drawing No. TDG/HDB/103197/CON-1A
				Revision	Inits Date	Engineer to Contract	