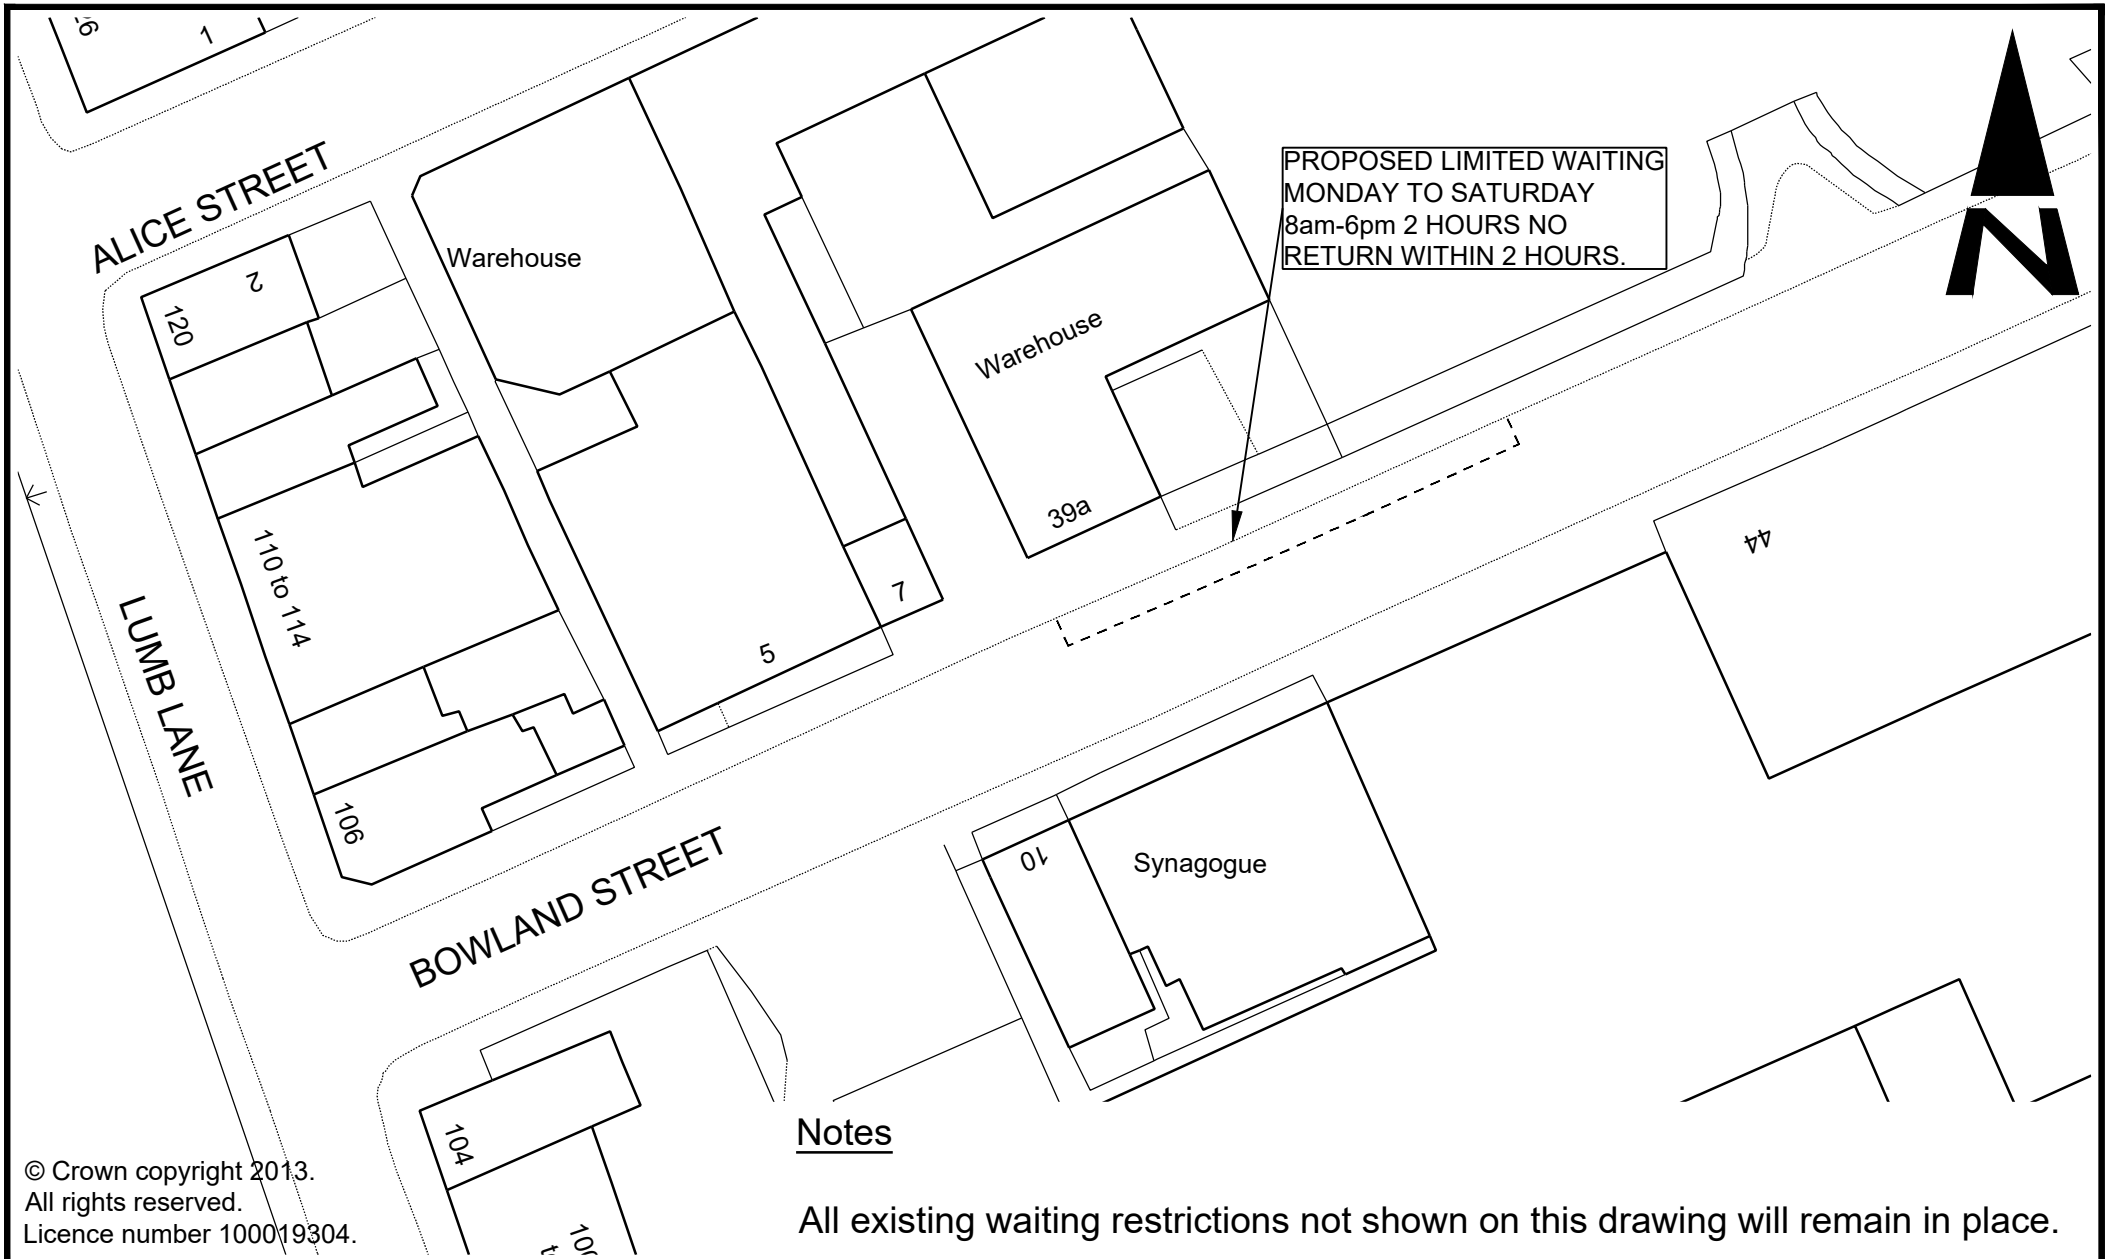

Notes

All existing waiting restrictions not shown on this drawing will remain in place.

© Crown copyright 2013.
All rights reserved.
Licence number 100019304.

City of BRADFORD METROPOLITAN DISTRICT COUNCIL
Department of Place
Strategic Director: Steve Hartley

Design Office: Planning, Transportation & Highways Service, Traffic & Highways Unit, 4th Floor, Britannia House, Hall Ings, Bradford, BD1 1HX

Project: BRADFORD WEST CONSTITUENCY PROPOSED TRAFFIC REGULATION ORDER 2020/21

Client:

B	Parking bay extended	MAG	20.10.20
A	Original	MAG	17.04.20
	Revision	Inits	Date

Design: MAG | Drawn: MAG | Checked | Released
Scale(s) @ A4: 1:500 | Approved | Date
Engineer to Contract: Richard Gelder B.Eng(Hons), I.Eng, MICE

Drawing Title: BOWLAND STREET, MANNINGHAM CONSULTATION PLAN

Drawing No.: HS/TRSS/104751/CON-14B