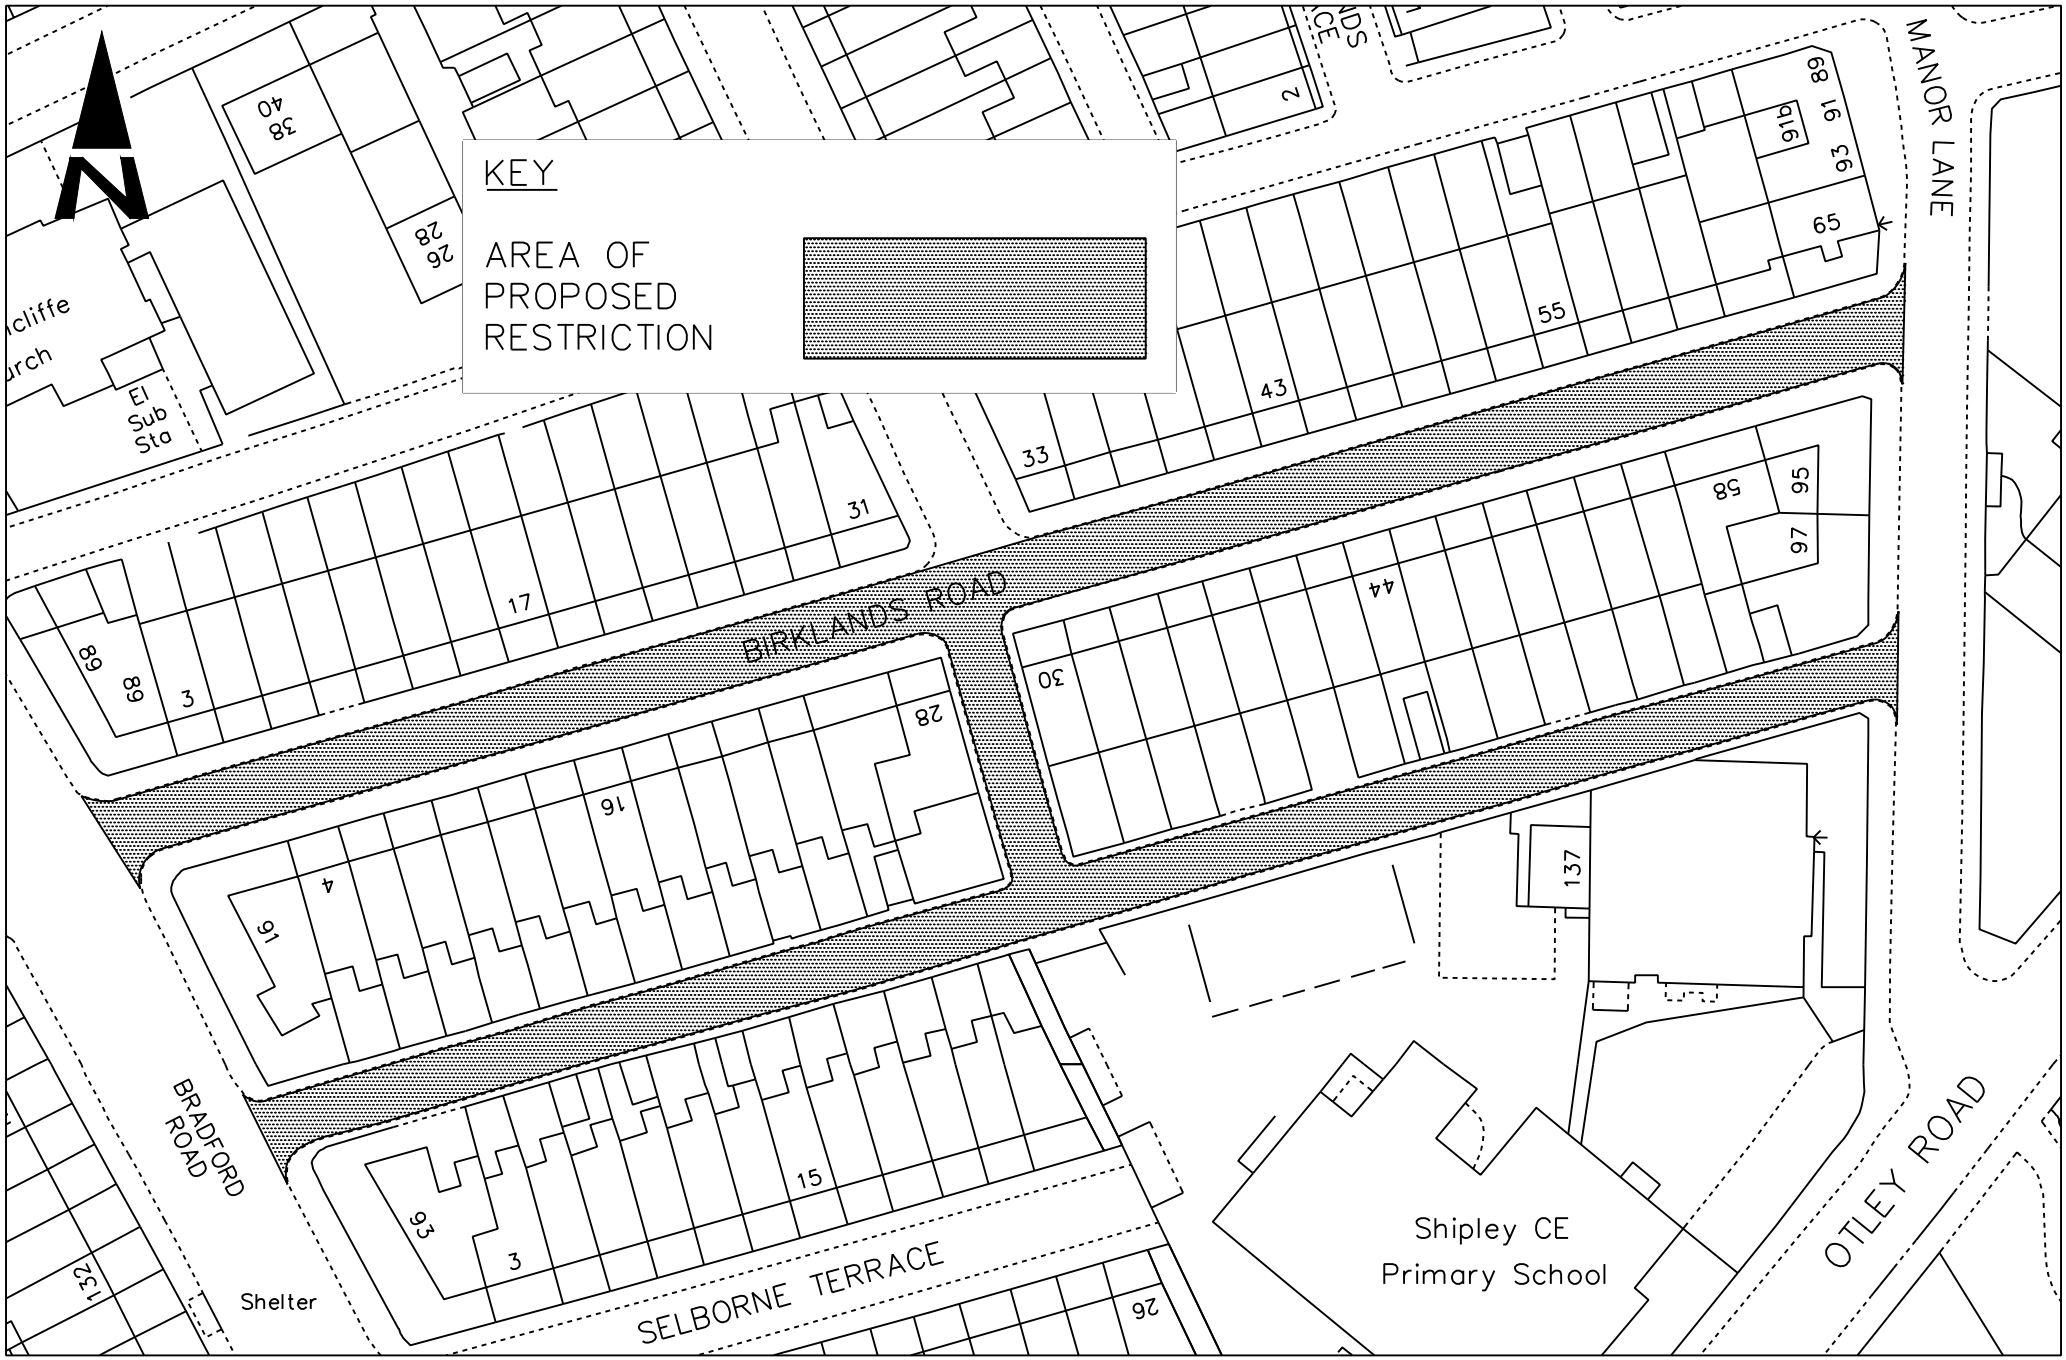

City of BRADFORD METROPOLITAN DISTRICT COUNCIL
Department of Place
Strategic Director: Steve Hartley.

Design Office
Planning, Transportation and Highways Service
Highway Services
4th Floor
Britannia House
Hall Ings
Bradford
BD1 1HX

Project: School Streets

Client

A	Original		
	Revision	Inits	Date

Design	Drawn	Checked	Released
JL	JL	AS	
Scale(s) @ A3	Approved	Date	
NTS		08/2020	

Engineer to Contract

Drawing Title: Shipley CE Primary School - Proposed School Street

Drawing No.: PTH/HS/104491/SCEP01