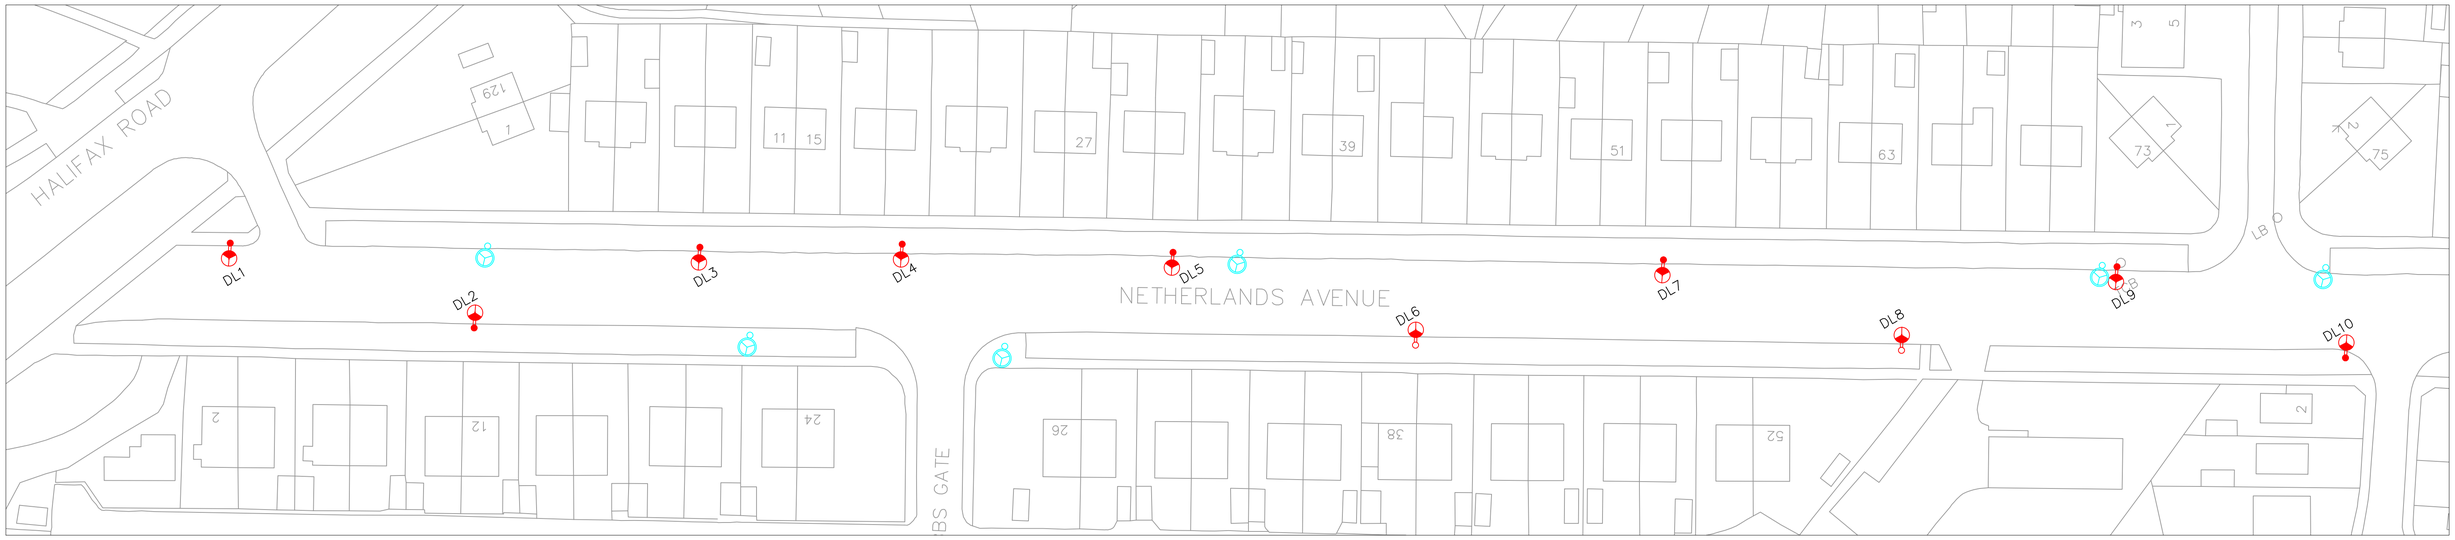

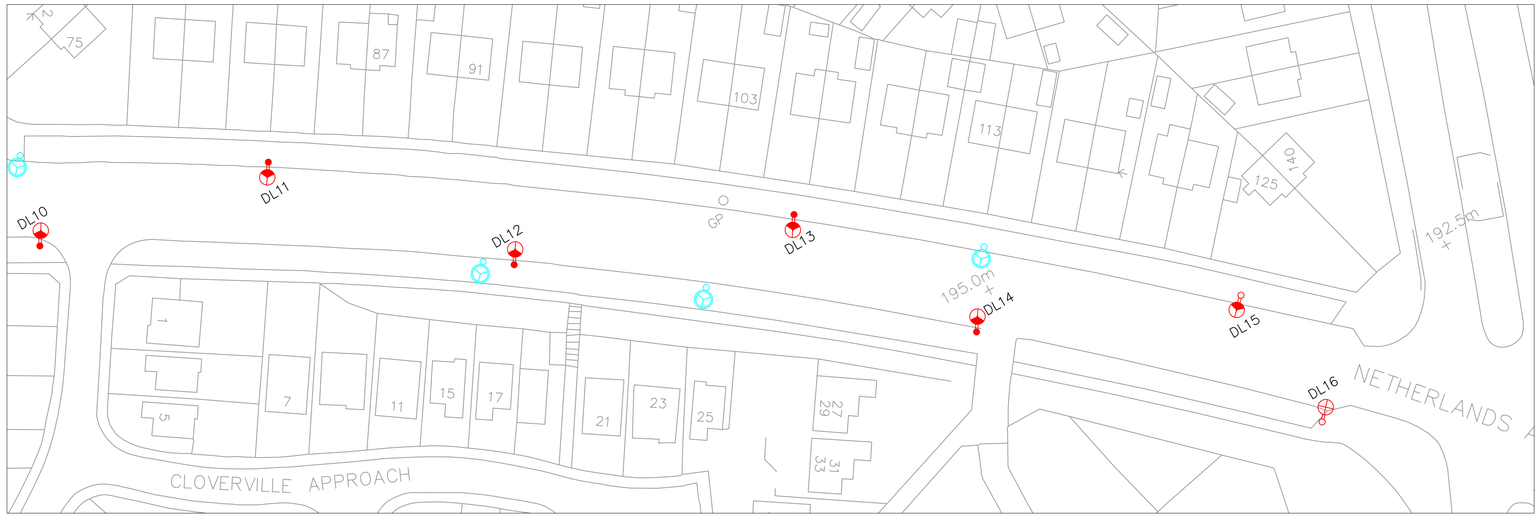

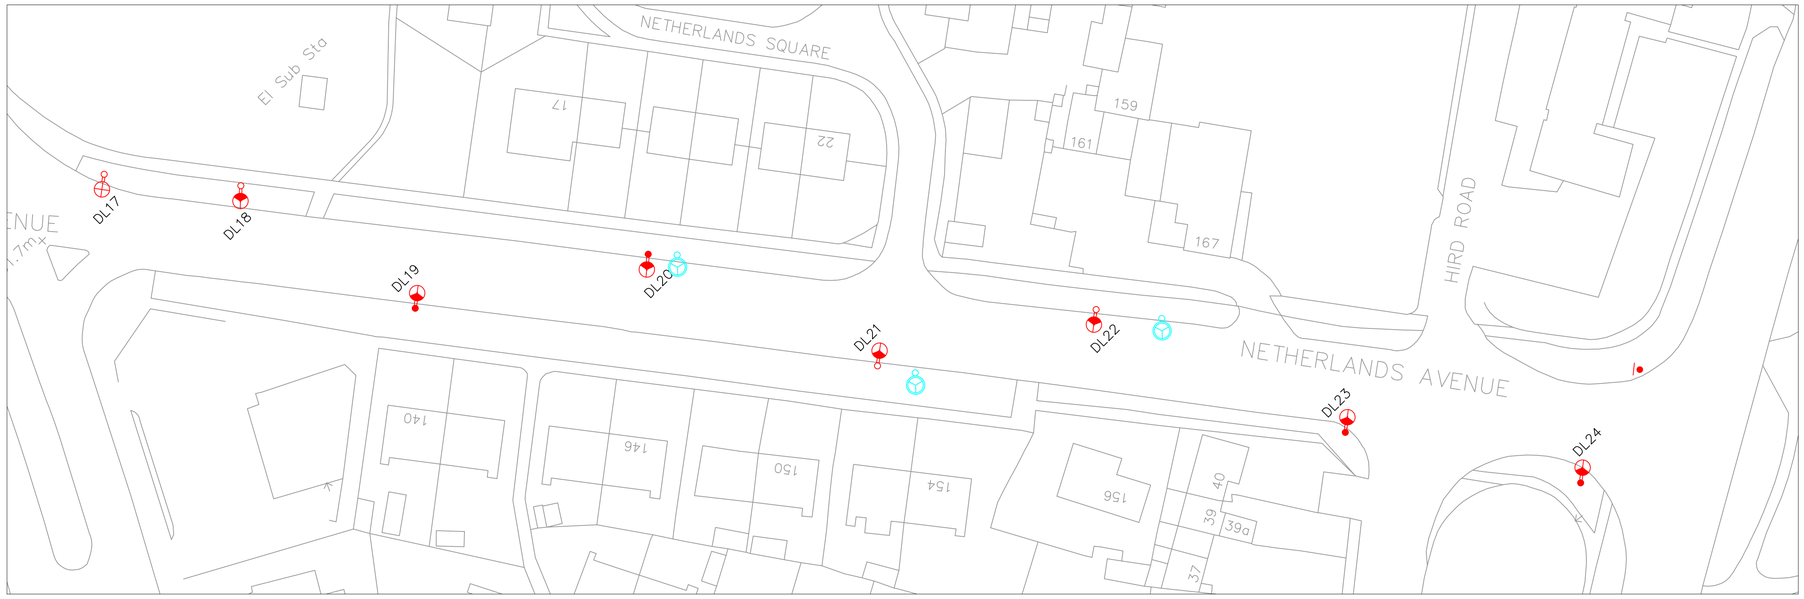

B	Original	
Revision	Inits	Date

City of Bradford MDC

www.bradford.gov.uk

Department of Regeneration
Strategic Director: Barra Mac Ruairi RIBA FRSA

Design Office
Transportation and Highways Service
Street Lighting Unit
Wakefield Road Depot
Foundry Lane
Bradford
BD4 7NW

Project
SCHEME NAME
SCHEME AREA

Client

Engineer to Contract
C P Leach BSc C.Eng MICE DMS

Design	Drawn	Checked	Released

Scale(s) @ A1	Approved	Date
1:***	A Preece	

Drawing Title
STREET LIGHTING PROPOSALS

Drawing No.
R/PTH/SL/*****/*****-1A