FAMILY SHOPPER

Bargains everyday

218 Huddersfield Road, Bradford, BD12 0AD - 8th February 2017 - v11A

DRAWING NOT TO BE SCALED
This is for layout purposes only.
Any accurate measurements should be carried out by a skilled third party.
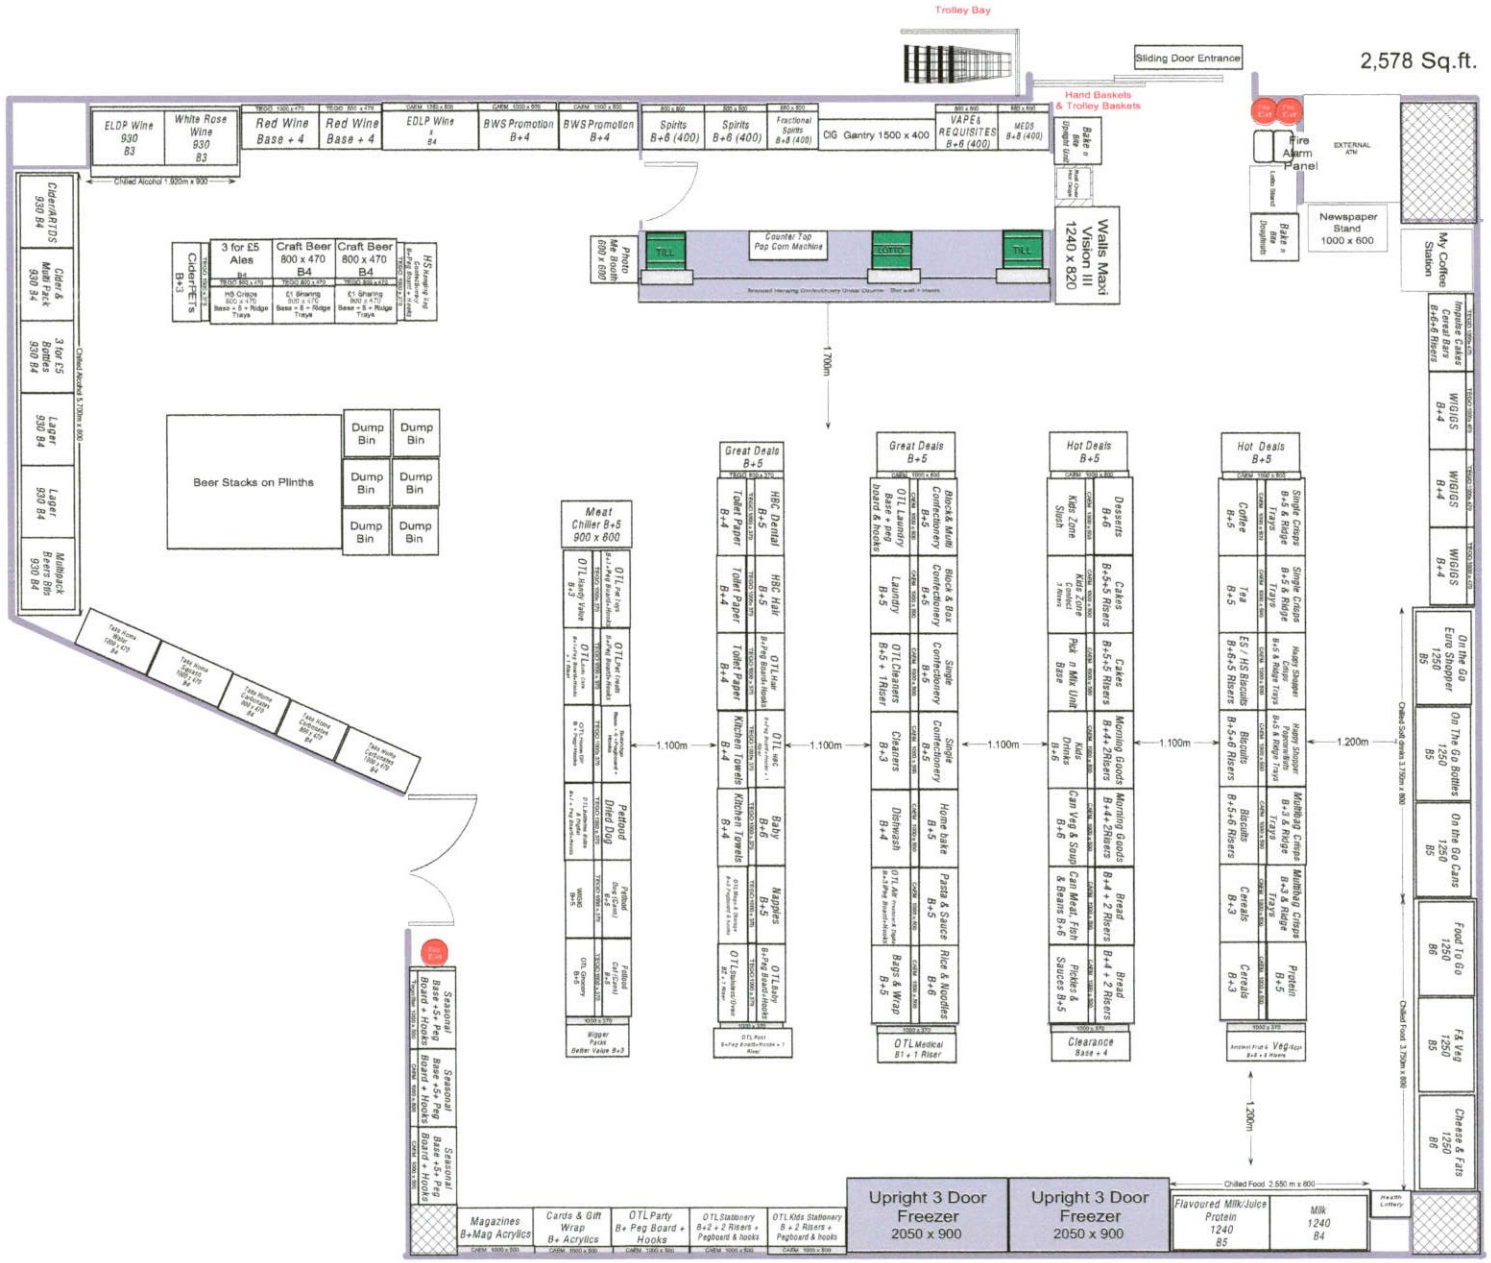
BOOKER WHOLESALE